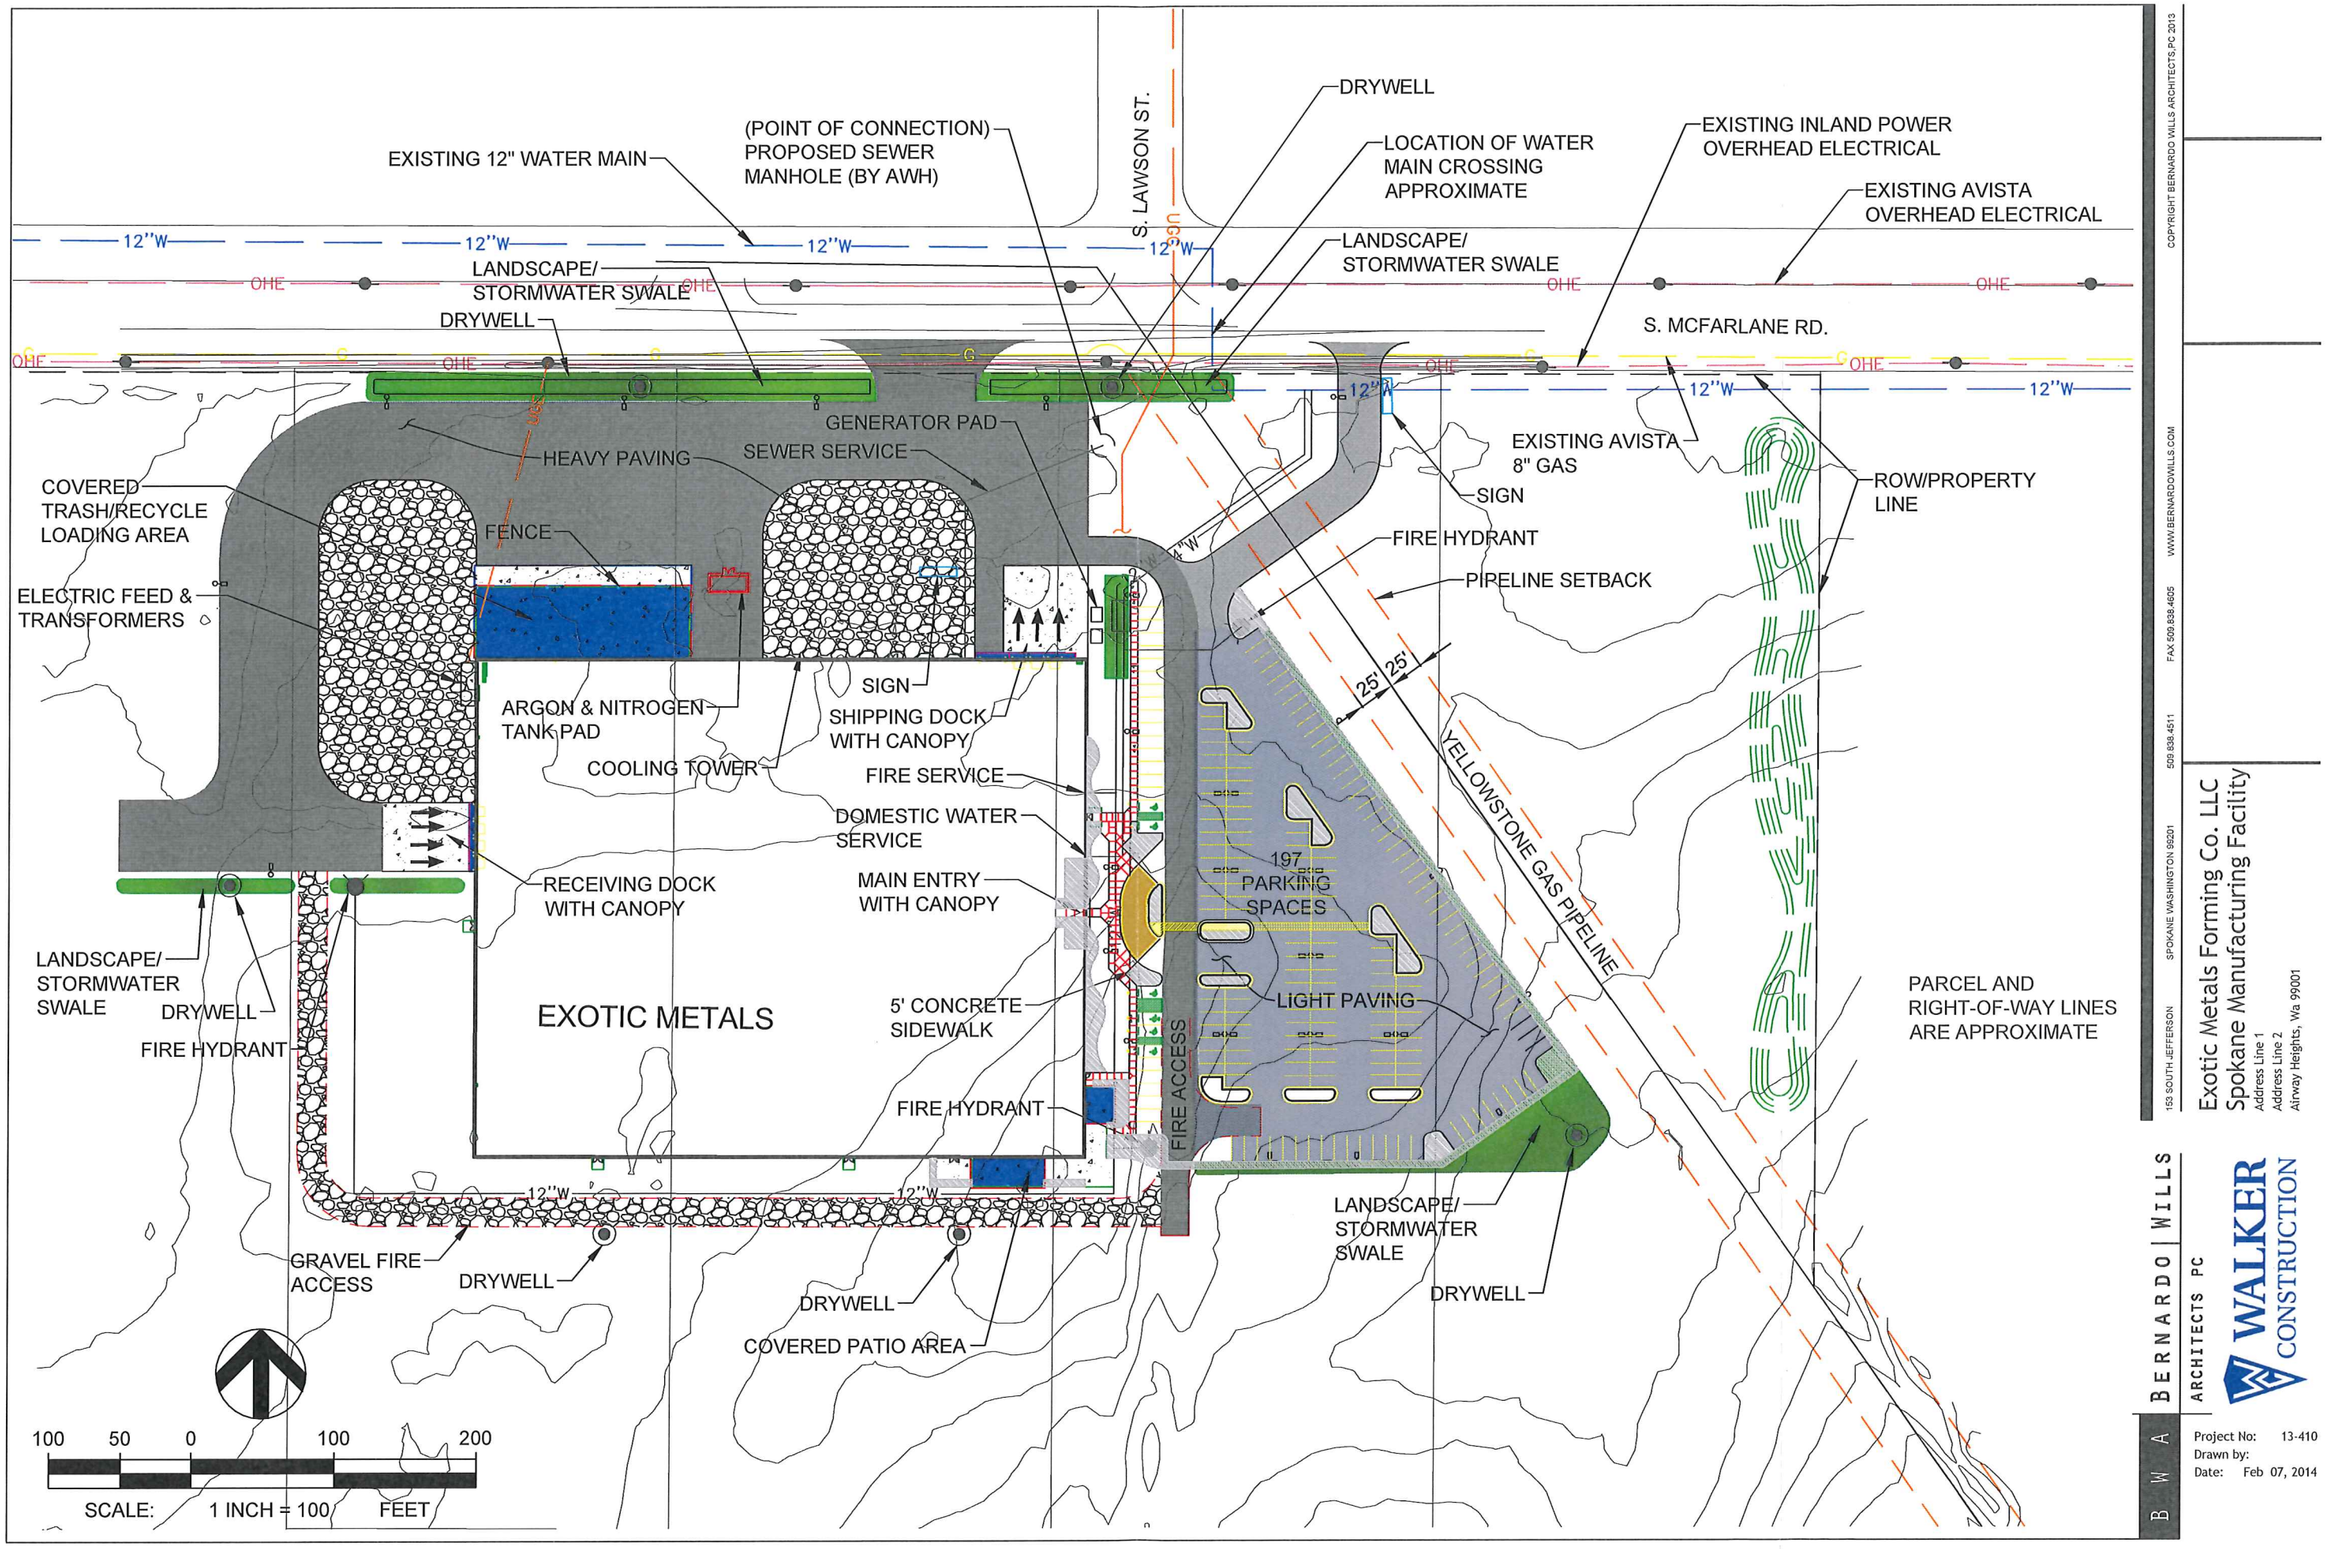

COPYRIGHT BERNARDO WILLS ARCHITECTS,PC 2013

B W A BERNARDO | WILLS ARCHITECTS PC
153 SOUTH JEFFERSON SPOKANE WASHINGTON 99201 509.838.4511 FAX 509.838.4605 WWW.BERNARDOWILLS.COM

WALKER CONSTRUCTION

Exotic Metals Forming Co. LLC
Spokane Manufacturing Facility

Address Line 1
Address Line 2
Airway Heights, Wa. 99001

Project No: 13-410
Drawn by:
Date: Feb 07, 2014